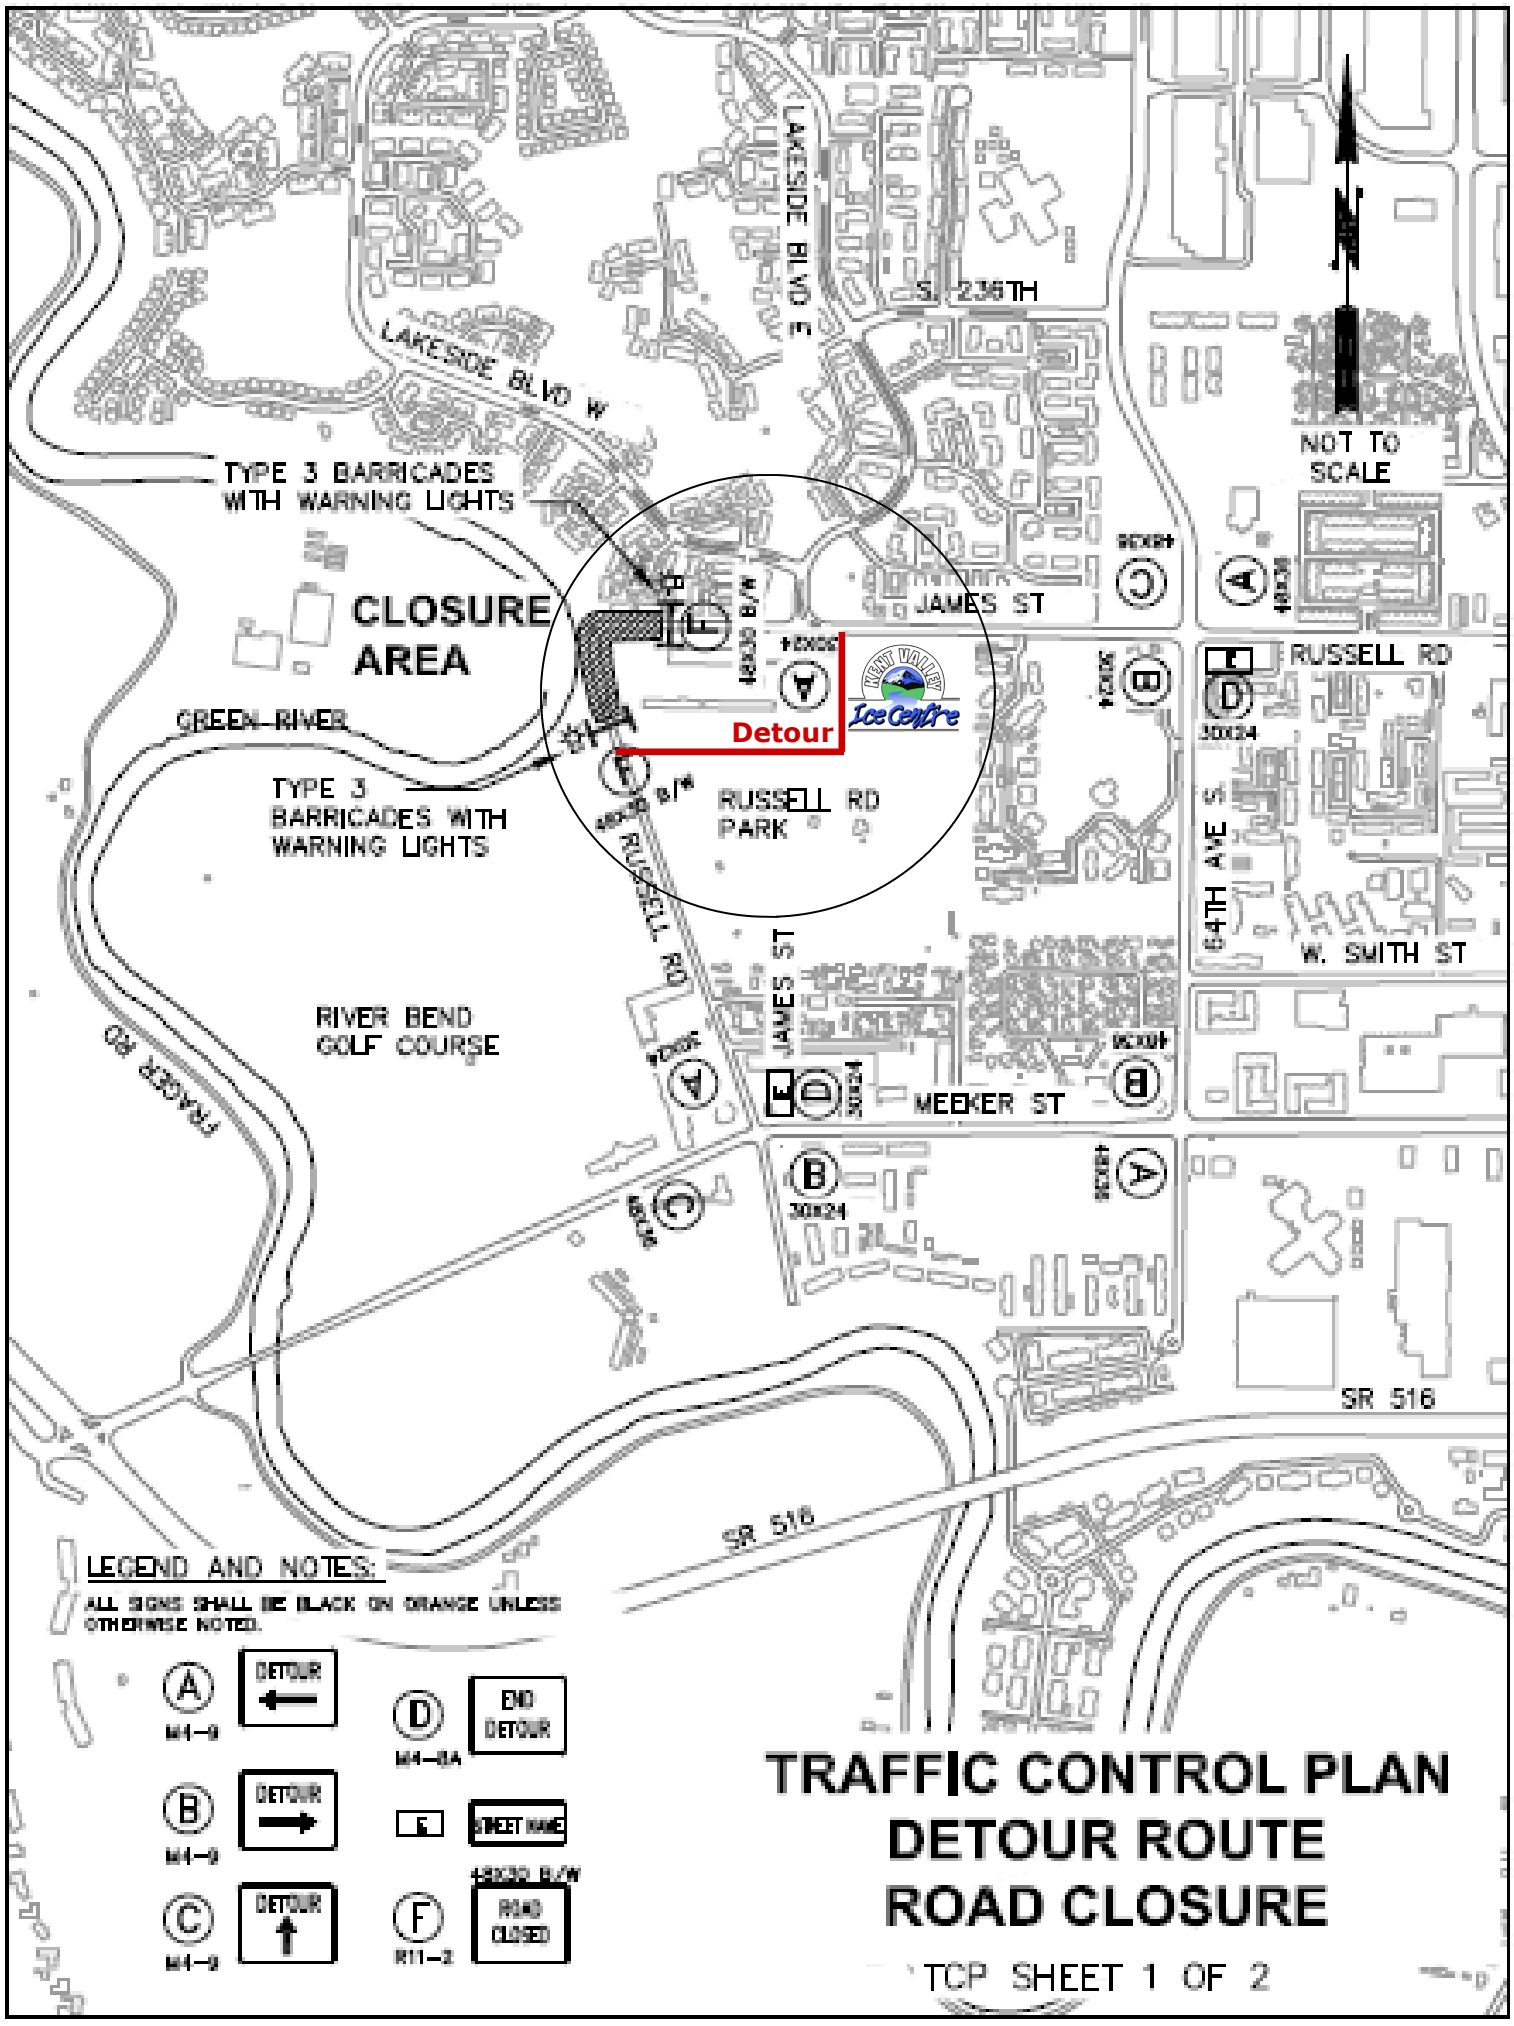
LAKESIDE BLVD E
LAKESIDE BLVD W
S. 236TH
NOT TO SCALE
TYPE 3 BARRICADES WITH WARNING LIGHTS
CLOSURE AREA
JAMES ST
RUSSELL RD
GREEN RIVER
Detour
TYPE 3 BARRICADES WITH WARNING LIGHTS
RUSSELL RD PARK
64TH AVE S
W. SMITH ST
RIVER BEND GOLF COURSE
MEEKER ST
SR 516
SR 516
LEGEND AND NOTES:
ALL SIGNS SHALL BE BLACK ON ORANGE UNLESS OTHERWISE NOTED.
M4-9
M4-9
M4-9
M4-8A
R11-2
DETOUR
DETOUR
DETOUR
END DETOUR
STREET NAME
ROAD CLOSED
TRAFFIC CONTROL PLAN
DETOUR ROUTE
ROAD CLOSURE
TCP SHEET 1 OF 2